FilmL.A., Inc.
6255 W Sunset Blvd, 12th Floor
Hollywood, CA 90028
t: (213)977-8600 - f: (213)977-8601
www.filmla.com

Summary Information

Permit No: F00158239-A **Type of Permit:** FILMING **Release Date:** 11/08/2019

Production Company	WOODRIDGE PRODUCTIONS INC
Insured Company Name	WOODRIDGE PRODUCTIONS INC
Contact Phone No. 1	310-244-1900
Contact Phone No. 2	818-989-1139
Fax	818-989-1164
Address	14533 GAULT ST VAN NUYS, California 91405
Production Title	PARTY OF 5
Type of Production	TV Drama

Producer	MARIA MELOGRANE
Director	e. ornelas
1st AD	PAUL DOMICK
Production Manager	na na
FilmL.A. Coordinator	Francisco Nunez
Location Manager	CARLYN COUCH
Primary Phone	Mobile - 917-474-1207
Secondary Phone	
Location Assistant	CLAY DODDER
Primary Phone	Mobile - 310-729-0665
Secondary Phone	

Fees

Notification Charge	$0.00
LA COUNTY ROAD INSPECTION FEE	$740.00
FILMLA NON-REFUNDABLE FILM PERMIT RIDER FEE	$111.00

Total Permit Fee $851.00

Number of Locations 2

NOT A PERMIT

FilmL.A., Inc.
6255 W Sunset Blvd, 12th Floor
Hollywood, CA 90028
t: (213)977-8600 - f: (213)977-8601
www.filmla.com

Summary Information — Location

Permit Number F00158239-A
Production Company WOODRIDGE PRODUCTIONS INC
Insured Company WOODRIDGE PRODUCTIONS INC
Production Title PARTY OF 5

Location Manager CARLYN COUCH
Primary Phone Mobile - 917-474-1207
Secondary Phone

Location Address 31558 Castaic Rd, Unincorporated Los Angeles County, CA 91384

Location Type Motel

Film Dates 11/11/2019 - 11/12/2019 06:00 - 23:00 2 days

Open or Closed to the Public Closed

Generic Conditions **THE CONSUMPTION OF ALCOHOLIC BEVERAGES AND THE USE OF DRUGS, INCLUDING MARIJUANA, ON LOCATION BY ANY CAST, CREW, OR INVITED GUESTS IS STRICTLY PROHIBITED.**
*Certain service and personnel fees required by jurisdictional agencies are not collected by FilmL.A. Any such fees must be paid directly to the appropriate agency, and a separate invoice will be provided to the permittee.
Community Survey Obtained
May not interfere with adjacent traffic lanes or adjacent bike lane
Must Maintain 5' Clearance on Sidewalks/Walkways
Must maintain local/emergency access
Must post "ROAD WORK AHEAD" signs, which must remain up until all activities on the roadway have been completed.
No cast or crew parking on area streets
No interference with merchant activity.
No steps from trailers, trucks or motorhomes may be facing road
No stopping and setting up in residential areas before 7am or after 10pm without prior approval
No stopping or setting up in front of merchants or residents without prior approval
Number of uniformed officers listed on the permit is a minimum requirement. Permittee remains responsible for deploying a sufficient number of uniformed officers to provide traffic and crowd control to ensure the safety of the film crew and the public.
Traffic control must be done in accordance w/MUTCD
Traffic Officers Required
Uniformed officers shall have a copy of the film permit in their possession and are required to confirm that all traffic control signage devices are in place.

Please see attached document Castaic Rd btwn Ridge Rte Rd to 500 ft north (31558 Castaic Rd) ES curb+1 - Party of Five.pdf

Equipment on Location

Type	Quantity
5 or 10 ton trucks	3
5 Ton Truck	3
Cast/Crew vehicles	100
Catering Truck	1
Condors	3
Cranes	1
Cube Trucks	5
Generator	1
Honey Wagons	1
Motor Homes	1
Picture vehicles	1
Stakebed Trucks	3
Trailers	4

Personnel on Location

Type	Quantity
Cast	5
Crew	90
Extras	10
LA County FSA assigned	1
Sheriff/CHP	2

NOT A PERMIT

FilmL.A., Inc.
6255 W Sunset Blvd, 12th Floor
Hollywood, CA 90028
t: (213)977-8600 - f: (213)977-8601
www.filmla.com

Summary Information — Location

Permit Number F00158239-A
Production Company WOODRIDGE PRODUCTIONS INC
Insured Company WOODRIDGE PRODUCTIONS INC
Production Title PARTY OF 5

Location Manager CARLYN COUCH
Primary Phone Mobile - 917-474-1207
Secondary Phone

Vans	5

Filming Activities Camera on sticks; Drive by; Drive ups & away; Driving shots; Equipment on sidewalk & street; Equipment on sidewalk, in curb lane & across street; Exterior Dialogue; Exterior establishing shots; Intermittent pedestrian control; Intermittent traffic control - 2 minutes standard; Actors playing soccer in the motel parking lot, exterior walk and talk around property, jib arm for camera ; 3 condors , itc, ipc. actors in swimming pool;

Jurisdiction **Political:** Los Angeles County - Supervisor District 5 **Police:** Los Angeles County Sheriff **Fire:** Los Angeles County Fire Department

Thomas Guide **Page:** 4369 **Grid:** H7

Approvals LOS ANGELES COUNTY PUBLIC WORKS - FINAL APPROVERS Linda Ayers
LOS ANGELES COUNTY ROAD DEPARTMENT - SANTA CLARITA (PO2) Sam Haghighi

Coordinator Note LA CO FIRE # 19-3028-149, 1 FSA REQUIRED.

Coordinator Note RIDER A RELEASES ADDED DATES FOR LOCATION

Parking
Base Camp
Location Type : Filming Location

Crew Parking
Location Type : Filming Location

Lane / Full Closure E/S CURB LANE AND ADJACENT LANE CLOSURE - CASTAIC RD. - RIDGE RTE RD. - TO 31602 CASTAIC RD.

Approximate Footage 0 - 300

Date(s) 11/11/2019 to 11/12/2019 **Time(s)** 06:00 to 23:00

NOT A PERMIT

FilmL.A., Inc.
6255 W Sunset Blvd, 12th Floor
Hollywood, CA 90028
t: (213)977-8600 - f: (213)977-8601
www.filmla.com

Summary Information — Location

Location 2 of 2

Permit Number F00158239-A
Production Company WOODRIDGE PRODUCTIONS INC
Insured Company WOODRIDGE PRODUCTIONS INC
Production Title PARTY OF 5

Location Manager CARLYN COUCH
Primary Phone Mobile - 917-474-1207
Secondary Phone

Location Address 31537 Castaic Rd, Unincorporated Los Angeles County, CA, 91384

Location Type Diner

Film Dates 11/11/2019 - 11/12/2019 06:00 - 23:00 2 days

Open or Closed to the Public Closed

Generic Conditions **THE CONSUMPTION OF ALCOHOLIC BEVERAGES AND THE USE OF DRUGS, INCLUDING MARIJUANA, ON LOCATION BY ANY CAST, CREW, OR INVITED GUESTS IS STRICTLY PROHIBITED.**
*Certain service and personnel fees required by jurisdictional agencies are not collected by FilmL.A. Any such fees must be paid directly to the appropriate agency, and a separate invoice will be provided to the permittee.
Community Survey Obtained
May not interfere with adjacent traffic lanes or adjacent bike lane
Must Maintain 5' Clearance on Sidewalks/Walkways
Must maintain local/emergency access
Must post "ROAD WORK AHEAD" signs, which must remain up until all activities on the roadway have been completed.
No cast or crew parking on area streets
No interference with merchant activity.
No steps from trailers, trucks or motorhomes may be facing road
No stopping and setting up in residential areas before 7am or after 10pm without prior approval
No stopping or setting up in front of merchants or residents without prior approval
Number of uniformed officers listed on the permit is a minimum requirement. Permittee remains responsible for deploying a sufficient number of uniformed officers to provide traffic and crowd control to ensure the safety of the film crew and the public.
Traffic control must be done in accordance w/MUTCD
Traffic Officers Required
Uniformed officers shall have a copy of the film permit in their possession and are required to confirm that all traffic control signage devices are in place.

Equipment on Location

Type	Quantity
5 or 10 ton trucks	3
5 Ton Truck	3
Cast/Crew vehicles	100
Catering Truck	1
Condors	1
Cranes	1
Cube Trucks	5
Generator	1
Honey Wagons	1
Motor Homes	1
Picture vehicles	1
Stakebed Trucks	3
Trailers	4
Vans	5

Personnel on Location

Type	Quantity
Cast	5
Crew	90
Extras	10
LA County FSA assigned	1
Sheriff/CHP	2

Filming Activities Drive by; Drive ups & away; Driving shots; Equipment on sidewalk & street; Equipment on

NOT A PERMIT

FilmL.A., Inc.
6255 W Sunset Blvd, 12th Floor
Hollywood, CA 90028
t: (213)977-8600 - f: (213)977-8601
www.filmla.com

Summary Information — Location

Permit Number F00158239-A
Production Company WOODRIDGE PRODUCTIONS INC
Insured Company WOODRIDGE PRODUCTIONS INC
Production Title PARTY OF 5

Location Manager CARLYN COUCH
Primary Phone Mobile - 917-474-1207
Secondary Phone

sidewalk, in curb lane & across street; Exterior Dialogue; Exterior establishing shots; Intermittent pedestrian control; Intermittent traffic control - 2 minutes standard; CAMERA AND EQUIPMENT ON SIDEWALK, CURB LANE AND ACROSS STREET, ITC, AND IPC , DRIVE BYS AND UPS AND AWAYS; actors walking into diner, interior, exterior dialogue, Actors having meals;

Jurisdiction	**Political:** Los Angeles County - Supervisor District 5	**Police:** Los Angeles County Sheriff	**Fire:** Los Angeles County Fire Department
Thomas Guide	**Page:** 4369	**Grid:** H7	
Approvals	LOS ANGELES COUNTY PUBLIC WORKS - FINAL APPROVERS		Linda Ayers
	LOS ANGELES COUNTY ROAD DEPARTMENT - SANTA CLARITA (PO2)		Sam Haghighi
Coordinator Note	LA CO FIRE # 19-3028-149, 1 FSA REQUIRED.		
Coordinator Note	RIDER A RELEASES ADDED DATES FOR LOCATION		
Parking	**Base Camp** Location Type : Filming Location	**Crew Parking** Location Type : Filming Location	

NOT A PERMIT

Permit #F001582

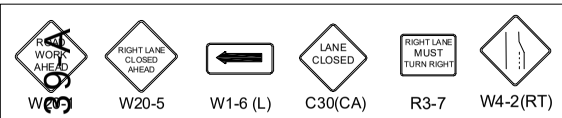

- TRAFFIC SIGNAL
- TRAFFIC CONE
- TYPE I W/ SIGN
- HIGH LEVEL WARNING DEVICE
- FLASHING ARROW SIGN (FAS)

ALL TRAFFIC CONTROL WILL BE INSTALLED TO MEET OR EXCEED THE LATEST CA-MUTCD MINIMUM REQUIREMENTS

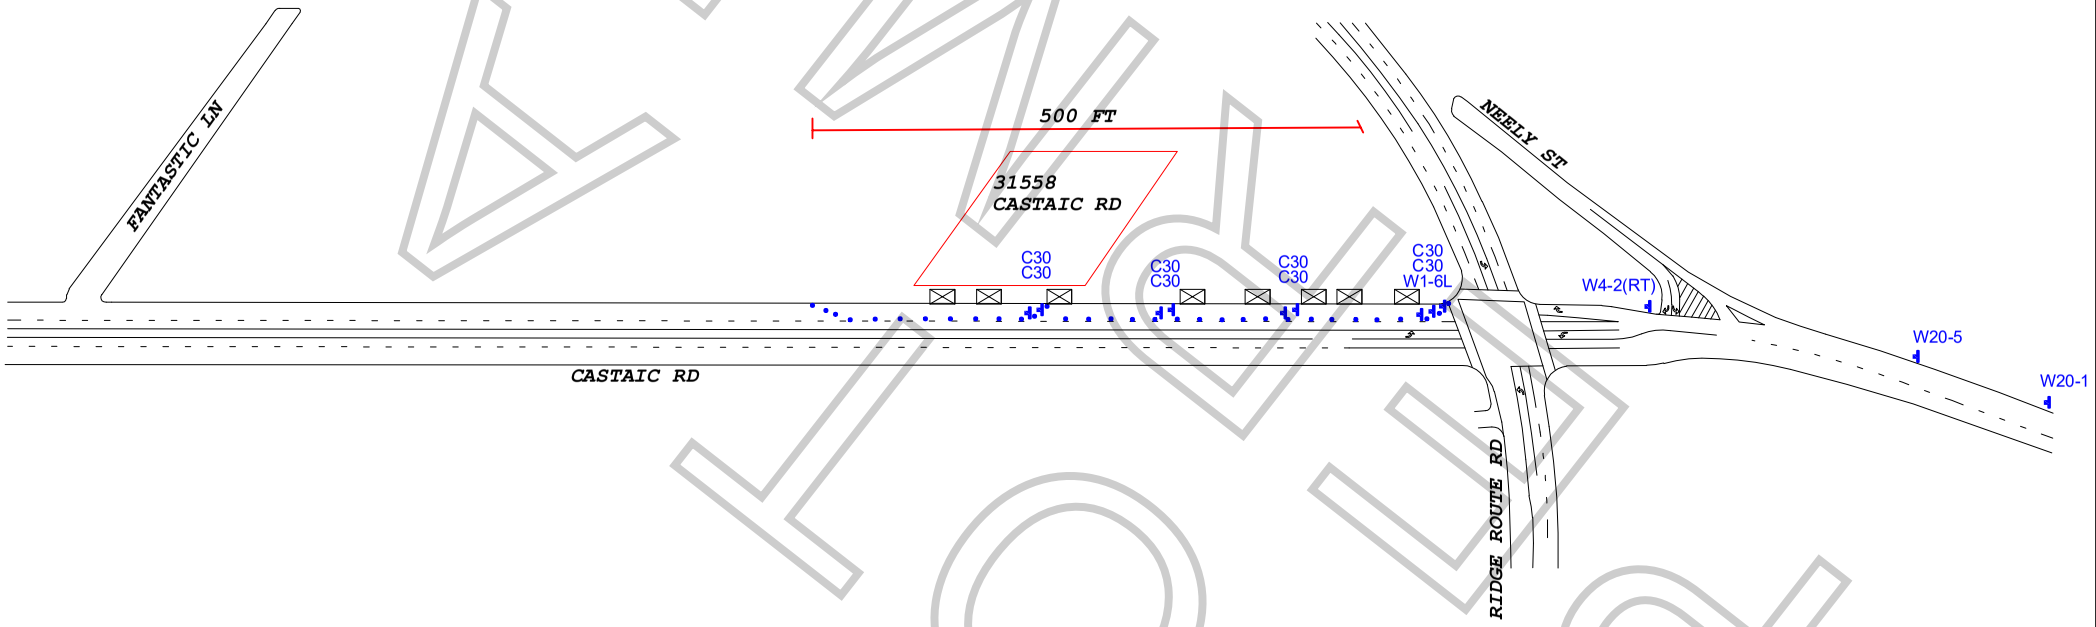

WORK ZONE TRAFFIC CONTROL PLAN
GENERAL NOTES

1. DATE/TIME: 11-11-19 & 11-12-19 FROM 06:00 HOURS TO 23:00 HOURS.

2. ALL SIGNING, STRIPING, AND TRAFFIC CONTROL DEVICES SHALL CONFORM TO THE (CURRENT) STATE OF CALIFORNIA DEPARTMENT OF TRANSPORTATION (CALTRANS) STANDARD PLANS AND STANDARD SPECIFICATIONS, CALIFORNIA MUTCD, AND ANY ADDENDUMS THERETO, AND AS SHOWN ON THESE PLANS, SYMBOLS AND ABBREVIATIONS USED ARE SHOWN ON CALTRANS STANDARD PLANS.
3. THERE WILL BE NO INTERFERENCE WITH TRAFFIC SIGNALS OR CROSSWALKS.
4. CONES WILL BE 28" MINIMUM HEIGHT AND HAVE REFLECTORIZED SLEEVES FOR NIGHT WORK.
5. POLICE WILL DIRECT TRAFFIC IF NECESSARY.

TCP FOR: WOODRIDGE: "PARTY OF FIVE"

LOCATION: E/S CURB & ADJACENT - CASTAIC RD FROM RIDGE ROUTE RD TO 500 FT NORTH(31558 CASTAIC RD) CASTAIC, CALIFORNIA

CONTACT: DENISE WHEELER
OFFICE# 818-347-9929
CLAY DODDER
PH# 310-729-0665

JCL TRAFFIC SERVICES
(213) 622-9775
C31-CA Lic # 805357

DATE	REVISIONS		
		DRAFTER:	EDGAR SOTO
		SCALE:	N.T.S.
		FILM LA:	FRANSICO NUNEZ

FINAL COPY